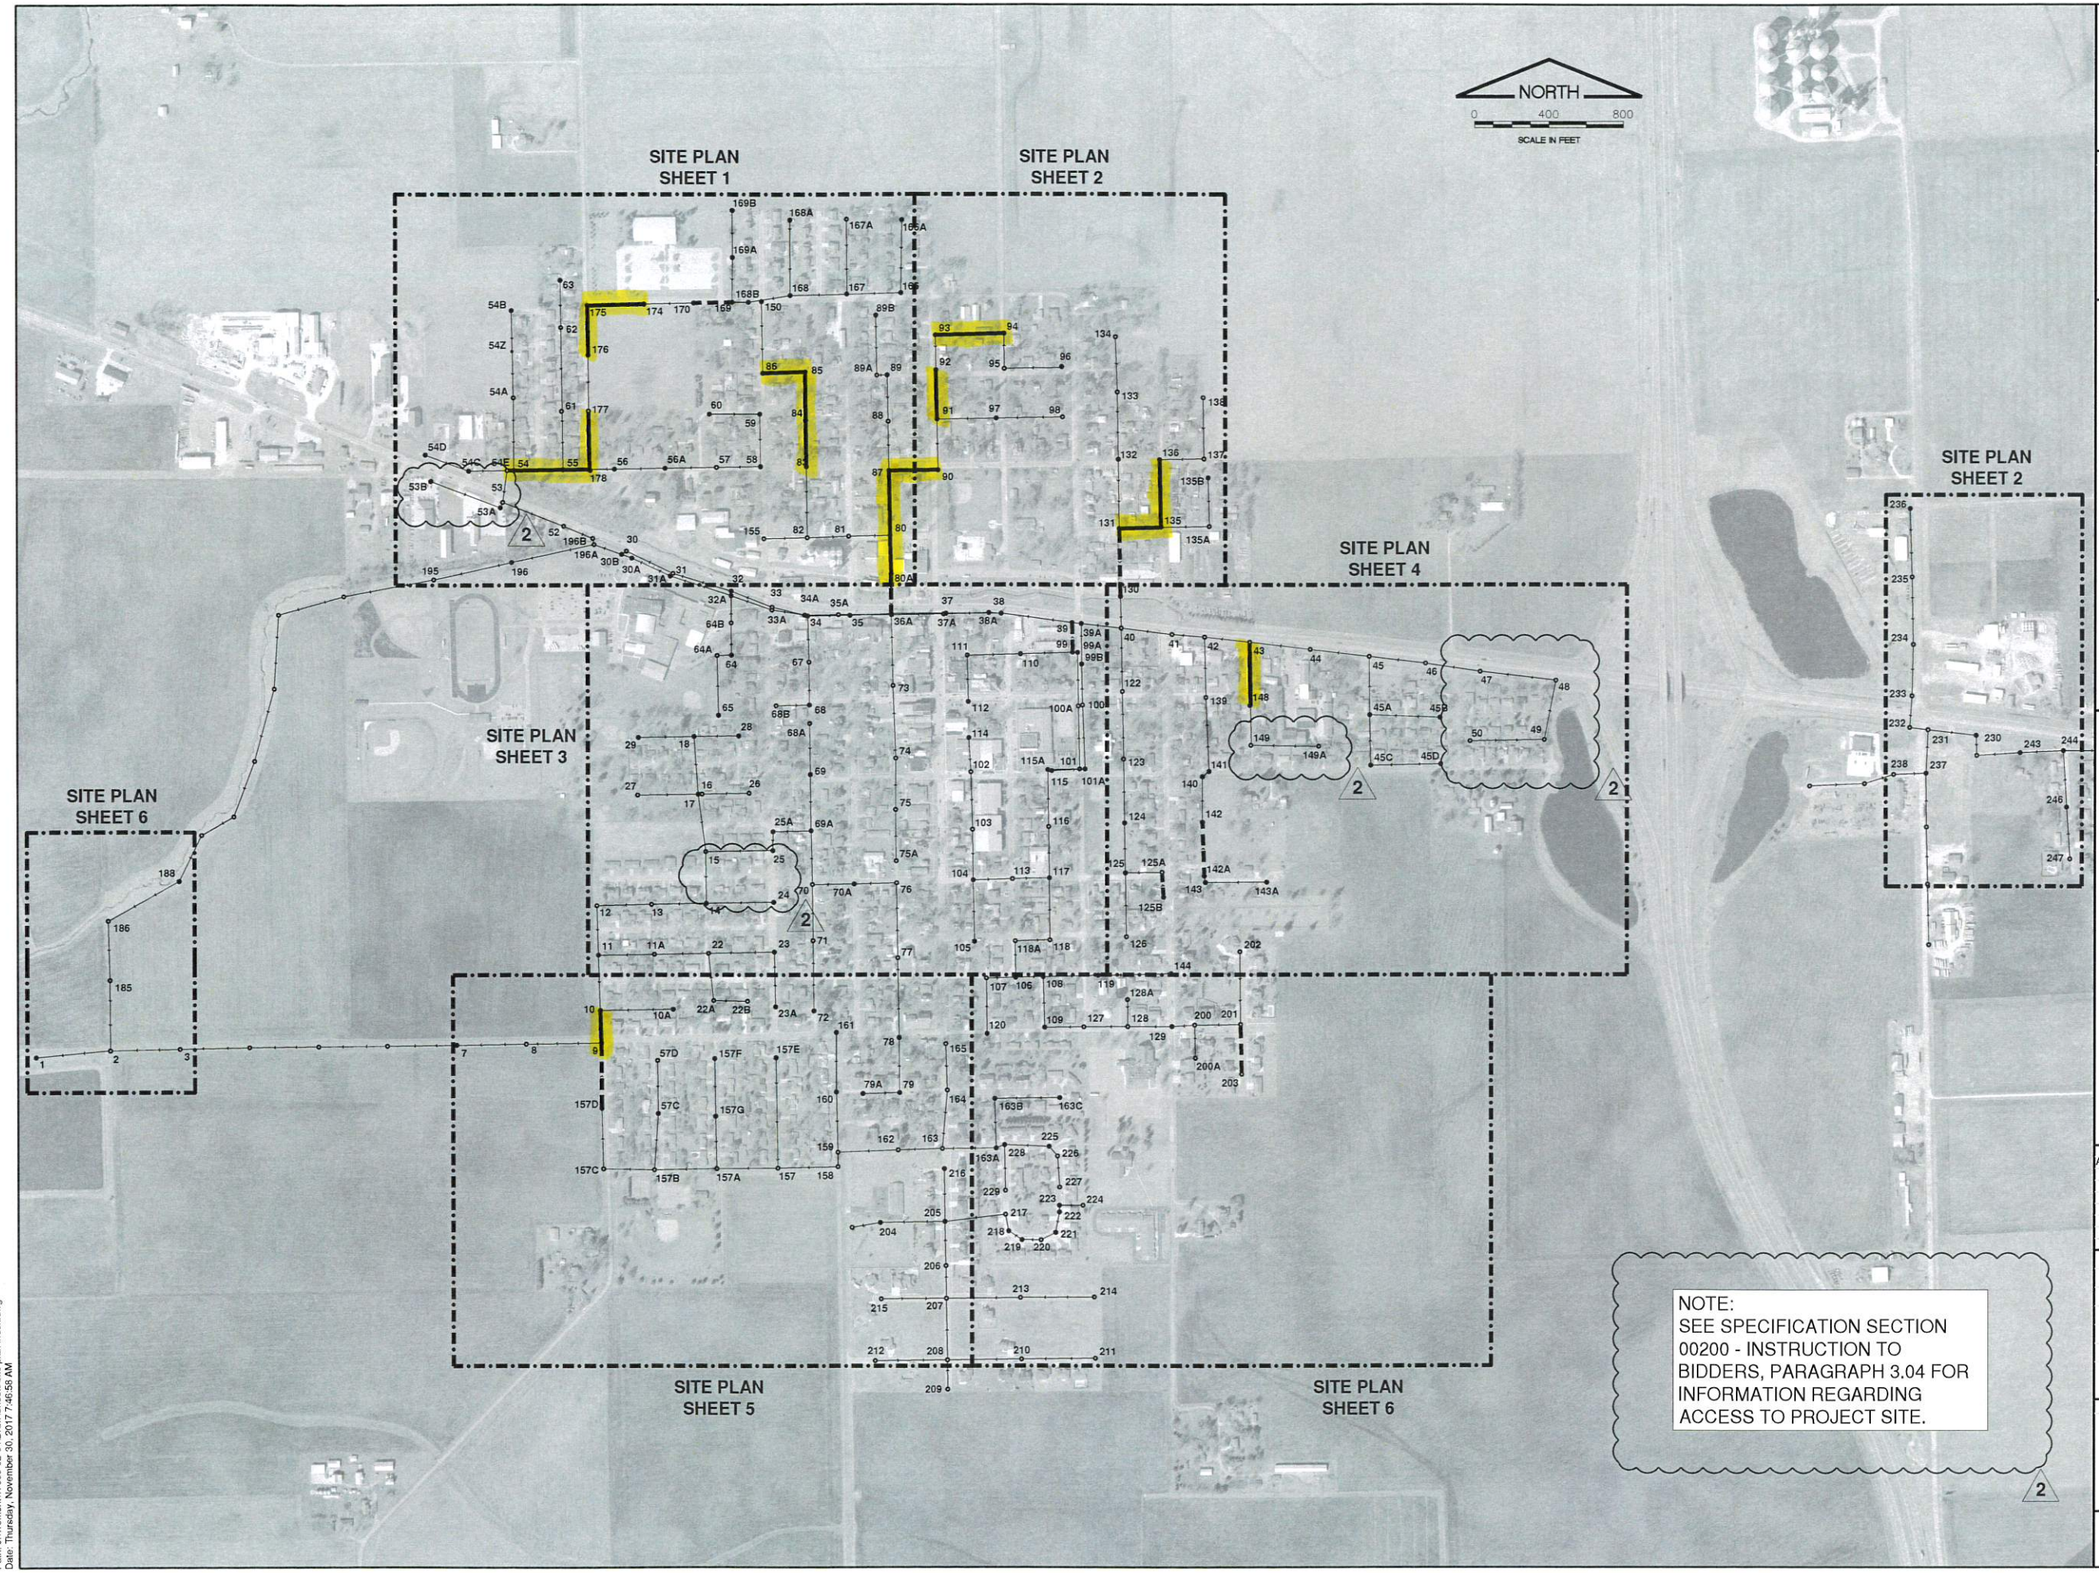

CMT

CONSULTANTS

SANITARY SEWER IMPROVEMENTS PROGRAM - PHASE 1

OWNER

TREMONT ILLINOIS

VILLAGE OF TREMONT

TREMONT, IL

MARK	DATE	DESCRIPTION
ADD. 2	113017	ADDED NOTE AND DELETED IMPROVEMENT FROM MH 47 TO MH 49, IMPROVEMENT FROM MH 149A TO MH 149, AND POINT REPAIRS FROM MH 25 TO MH 15, MH 24 TO MH 14, AND MH 53B TO MH 53A

PROJECT NO: 17006-02-04
CAD DWG FILE:
DESIGNED BY:
DRAWN BY:
CHECKED BY:
APPROVED BY:
COPYRIGHT: CRAWFORD, MURPHY & TILLY, INC. 2017

SHEET TITLE

SITE PLAN INDEX

C-3

SHEET 3 OF 32

Path: J:\Tremont\17006-02-04\Drawr\Sheets\site plan index.dwg
Date: Thursday, November 30, 2017 7:46:58 AM